




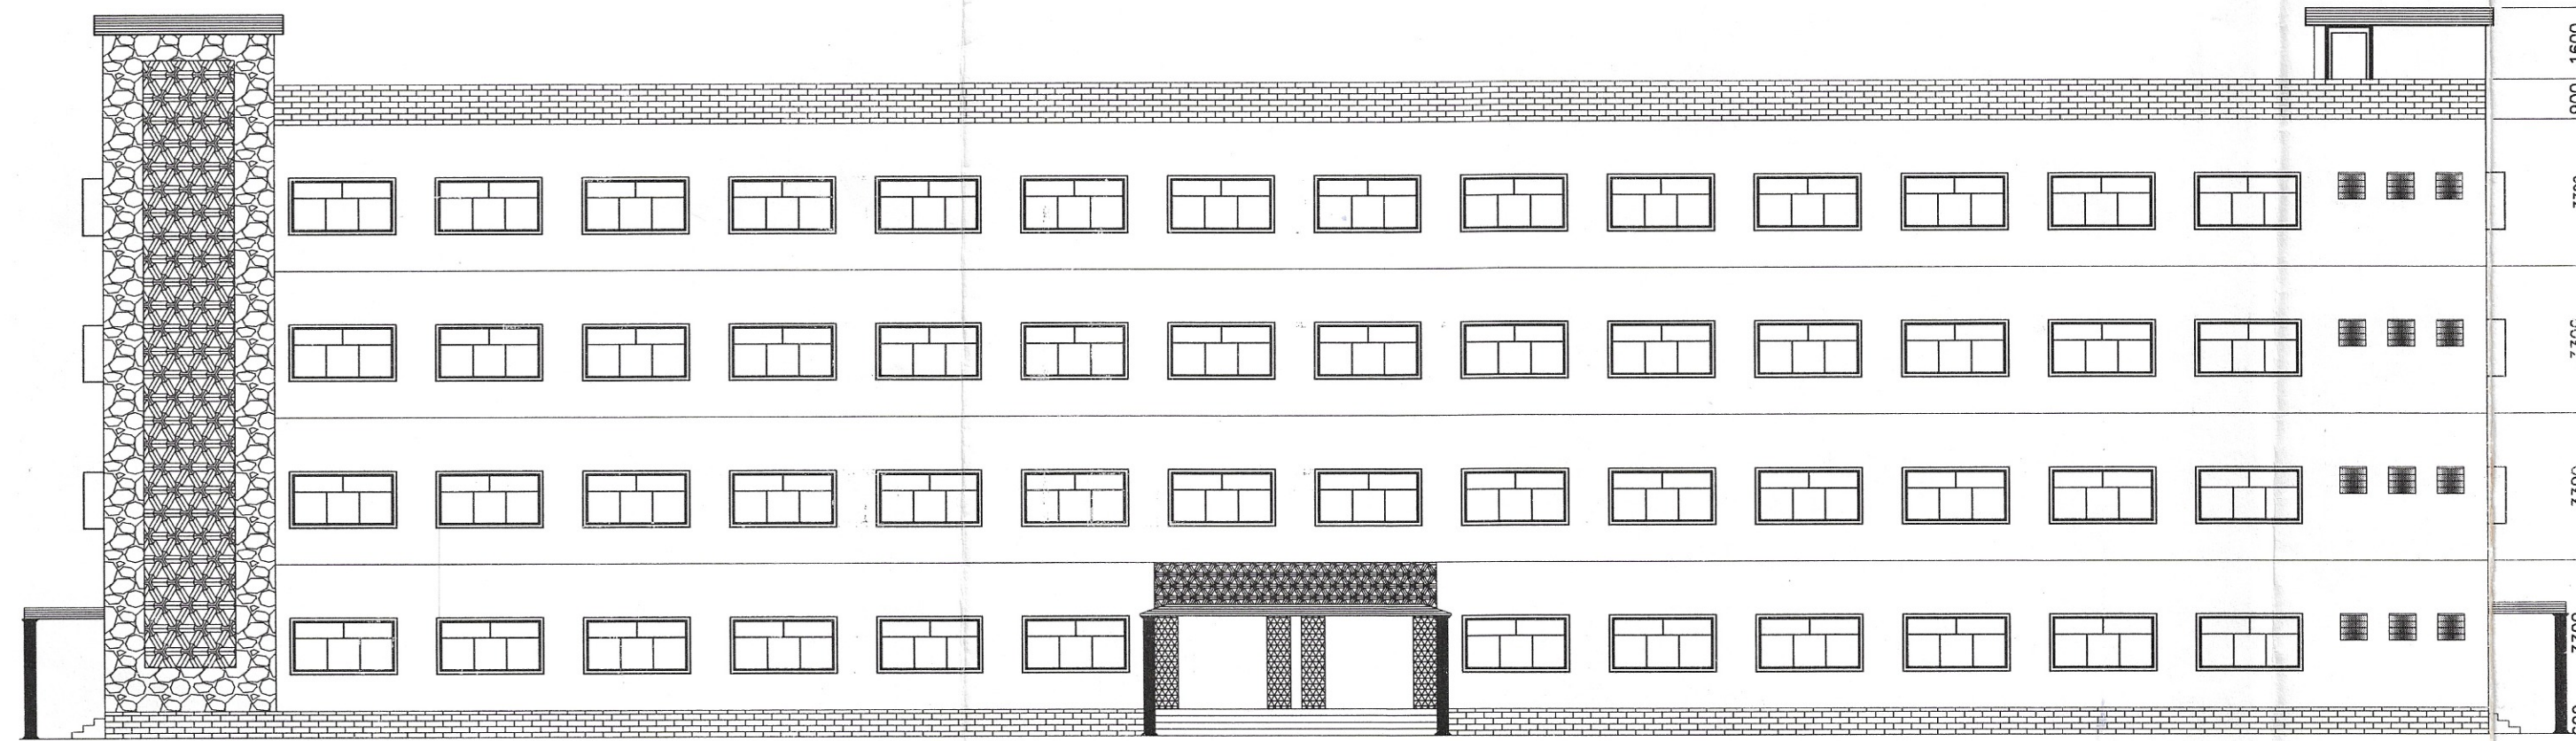


FRONT ELEVATION
(SCALE 1:100)

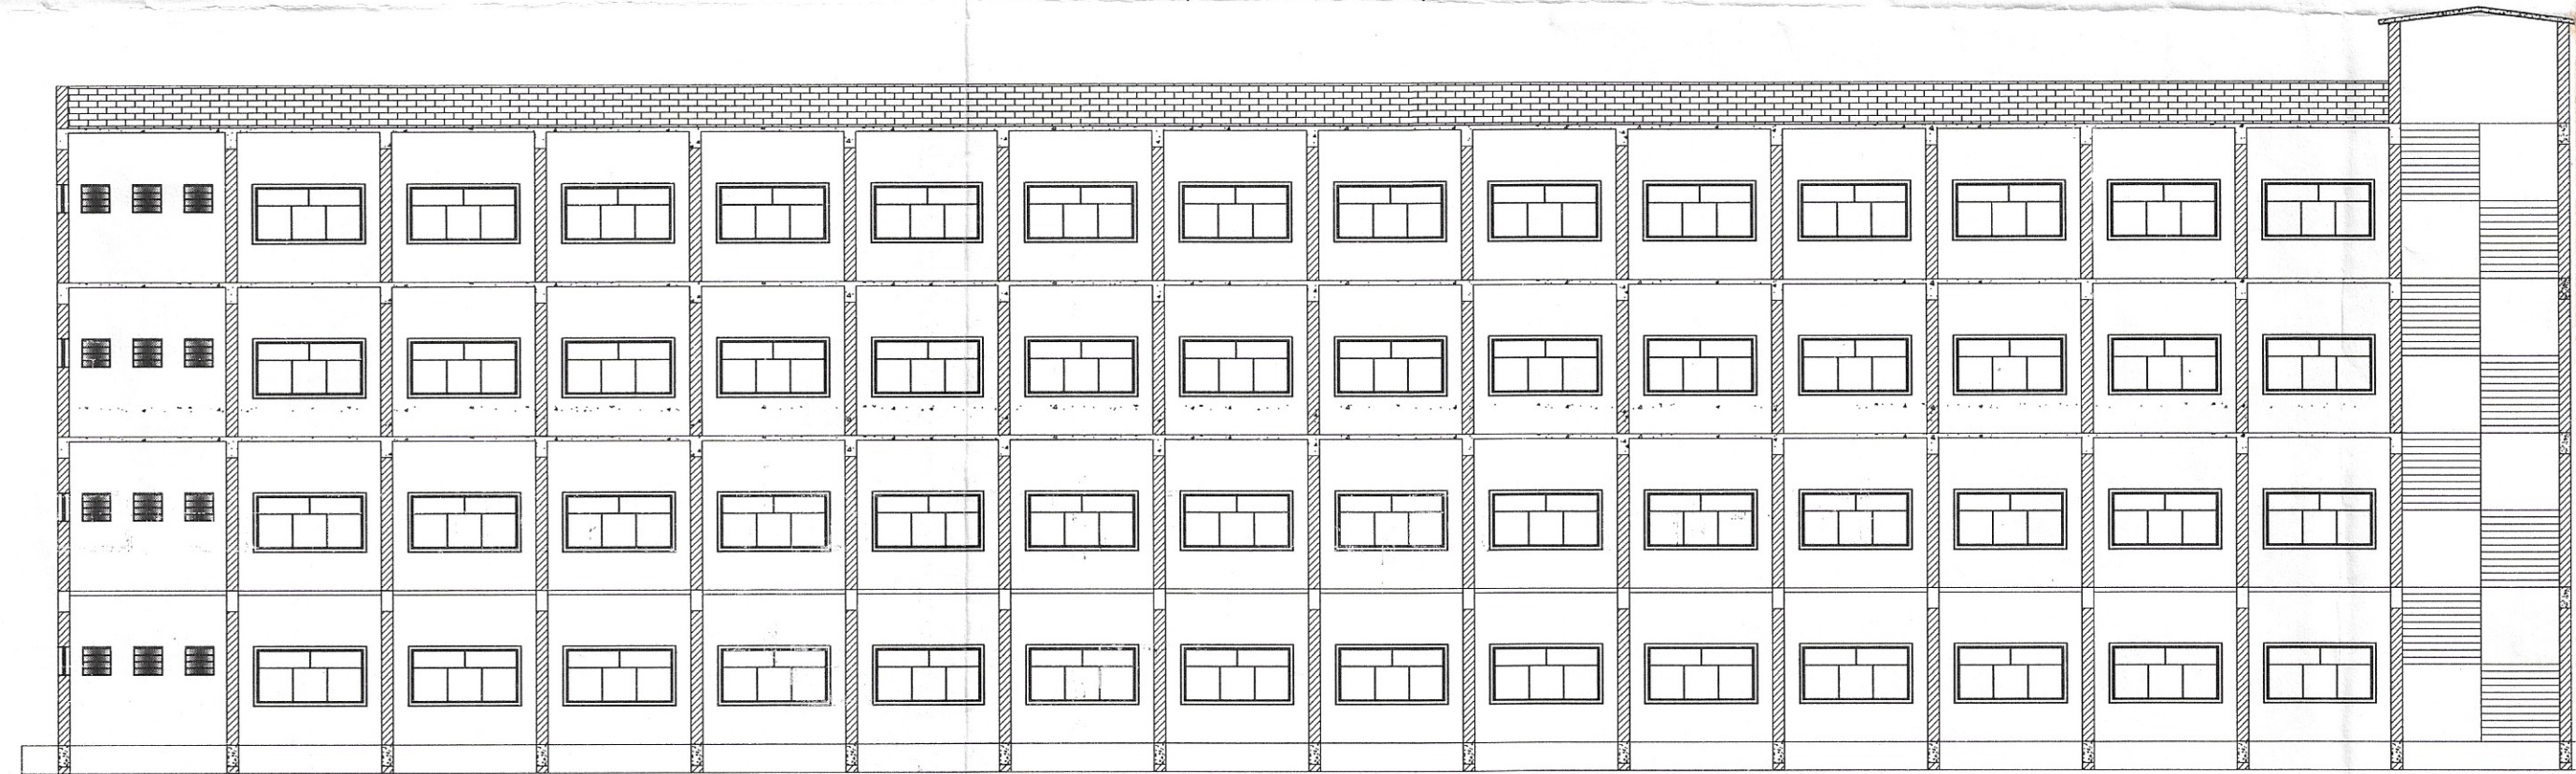


SECTION X-X
(SCALE 1:100)

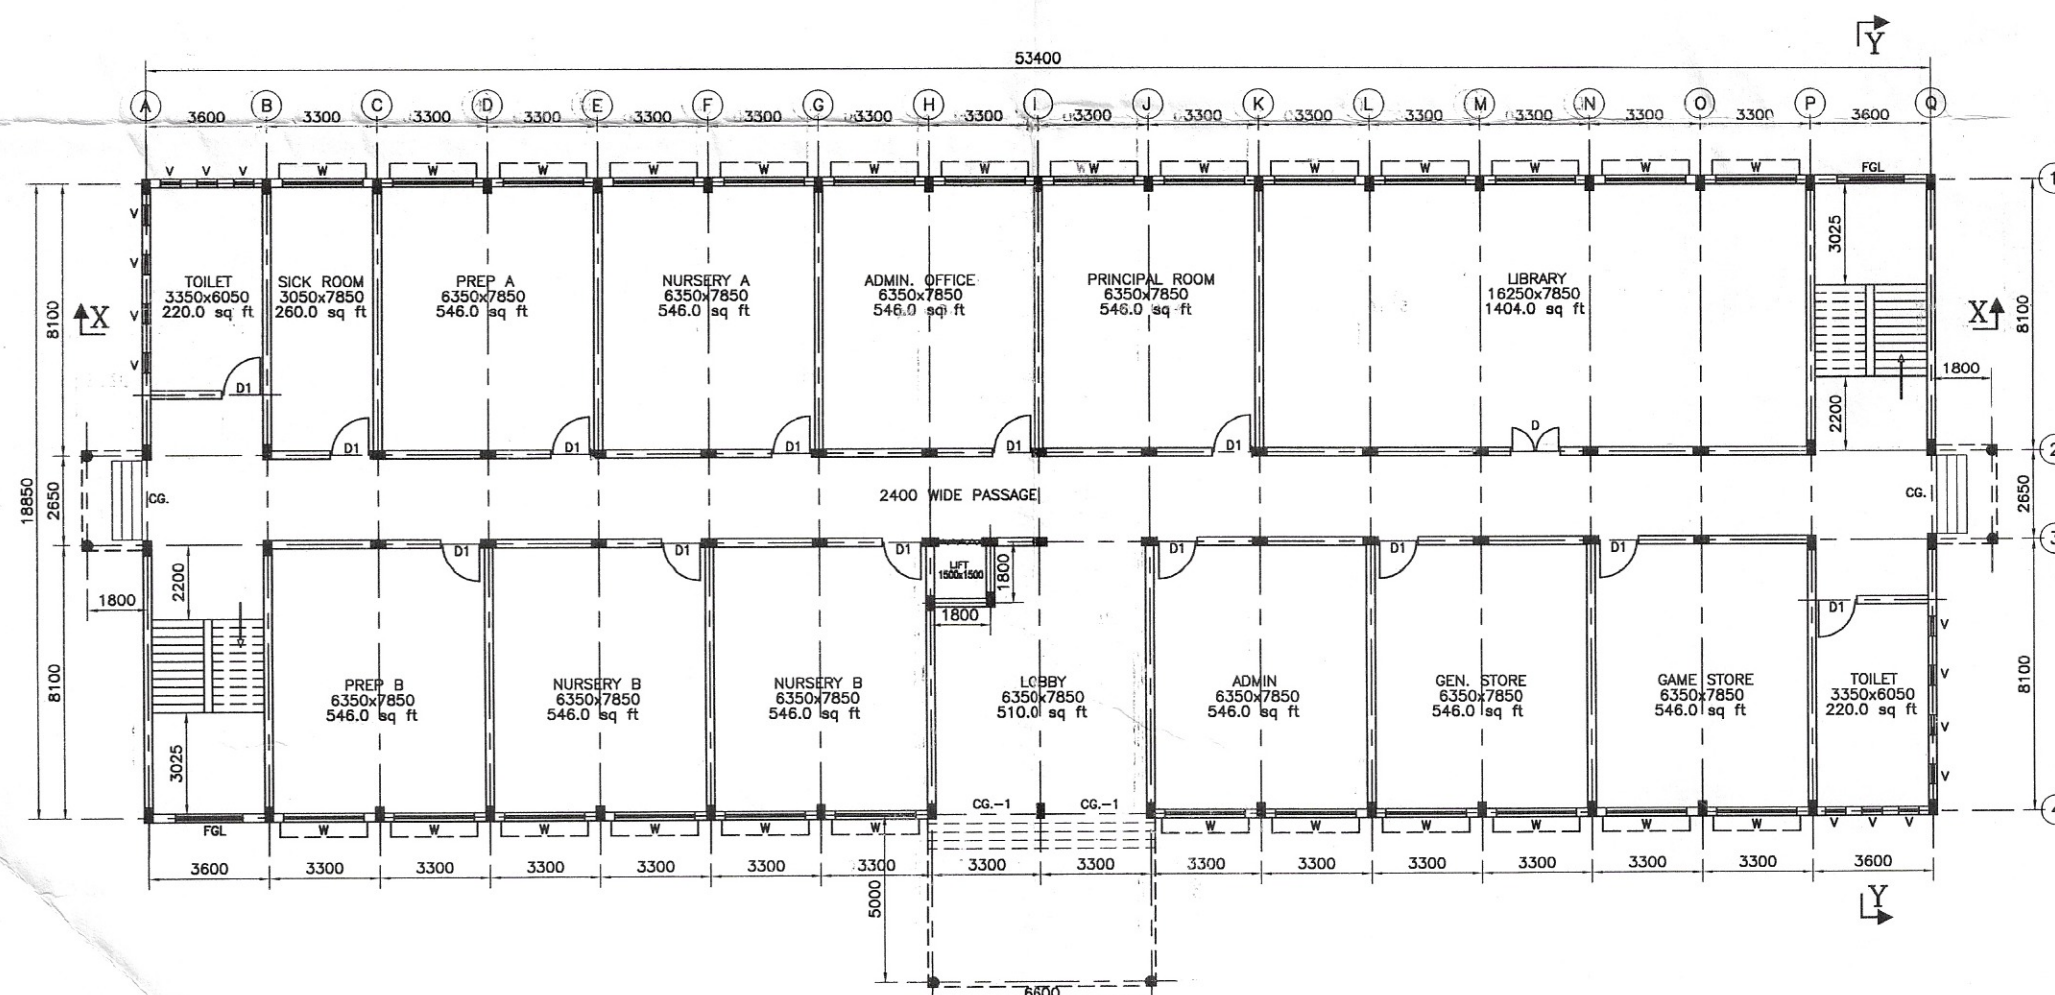


GROUND FLOOR PLAN
(SCALE 1:150)
1024.71 Sq.m.

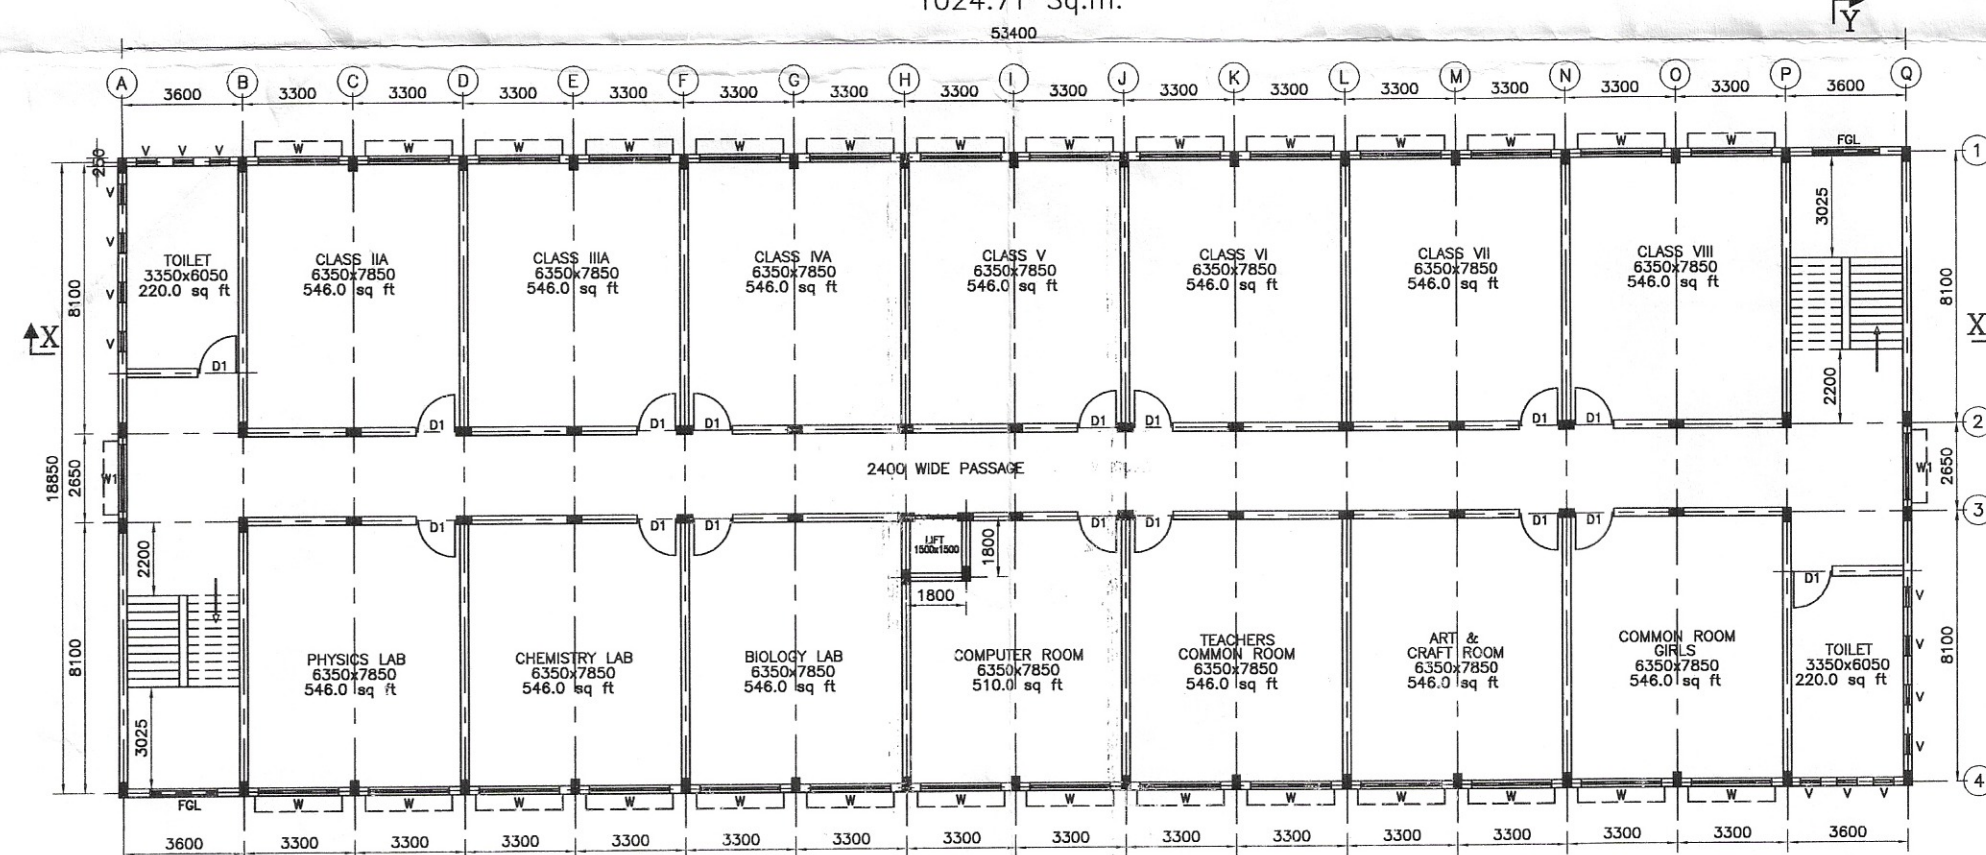


FIRST, SECOND & THIRD FLOOR PLAN
(SCALE 1:150)
1024.71 Sq.m.

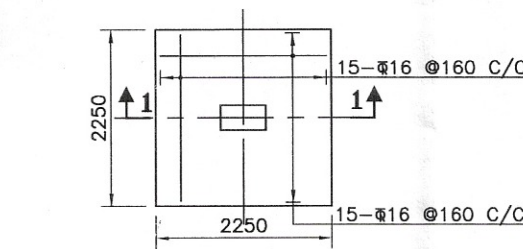


DETAIL OF FOUNDATION
MKD. F-1
(SCALE 1:50)

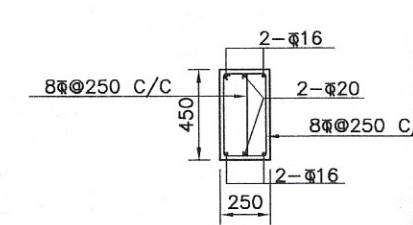


DETAIL OF FOUNDATION
MKD. F-2
(SCALE 1:50)

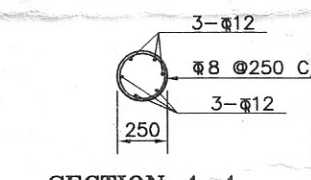


SECTION 2-2
(SCALE 1:25)

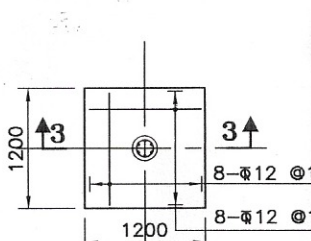


SECTION 4-4
(SCALE 1:50)

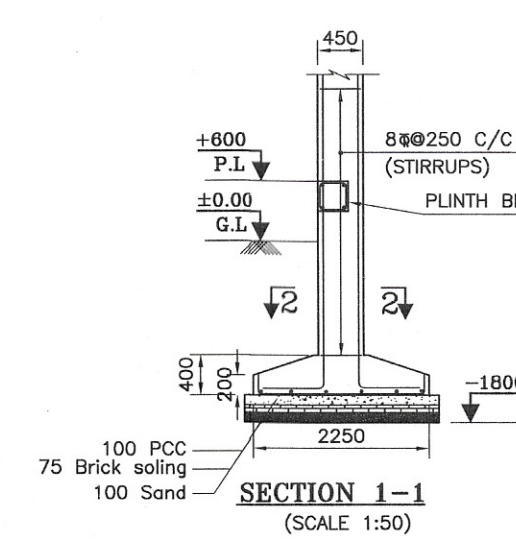


SECTION 1-1
(SCALE 1:50)

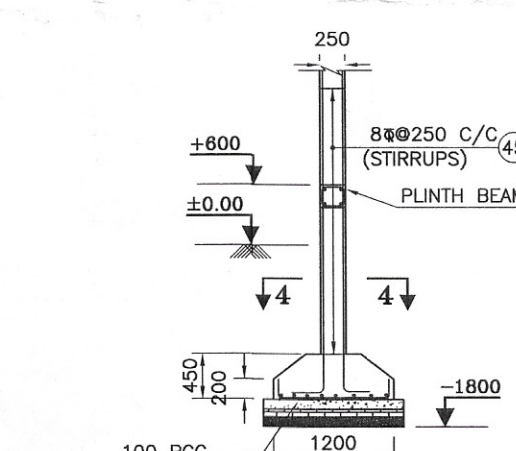


SECTION 3-3
(SCALE 1:50)

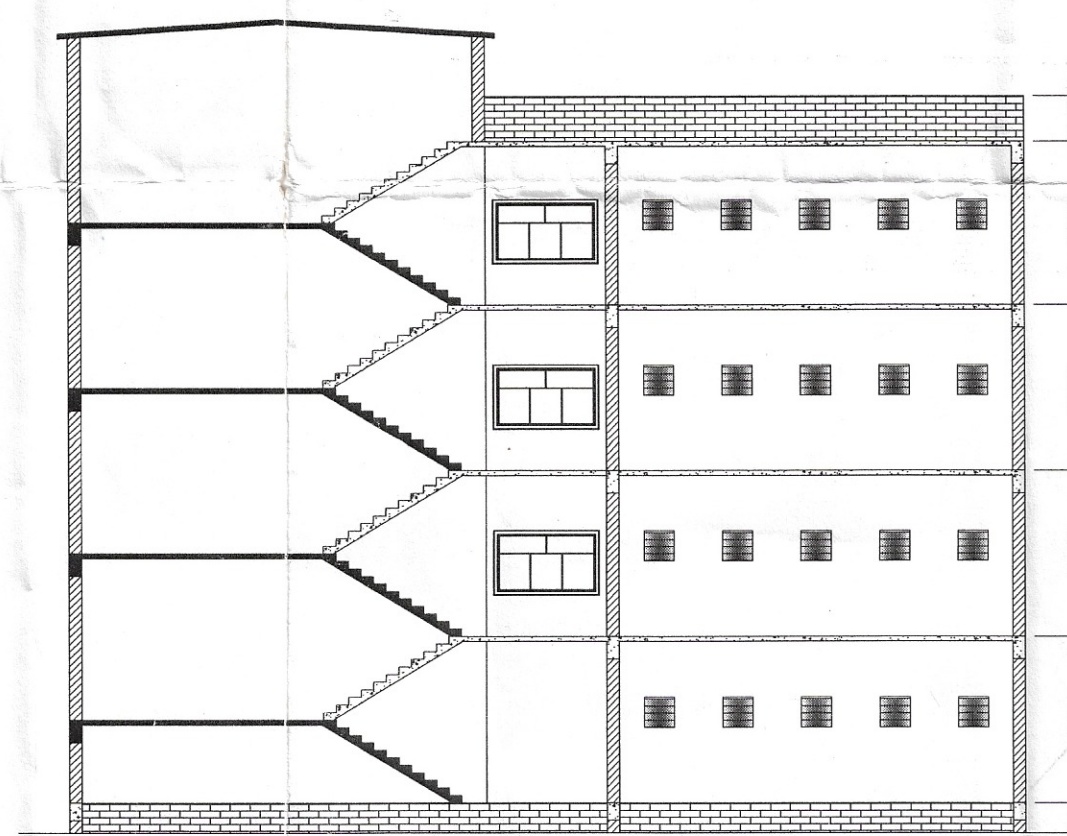


SECTION Y-Y

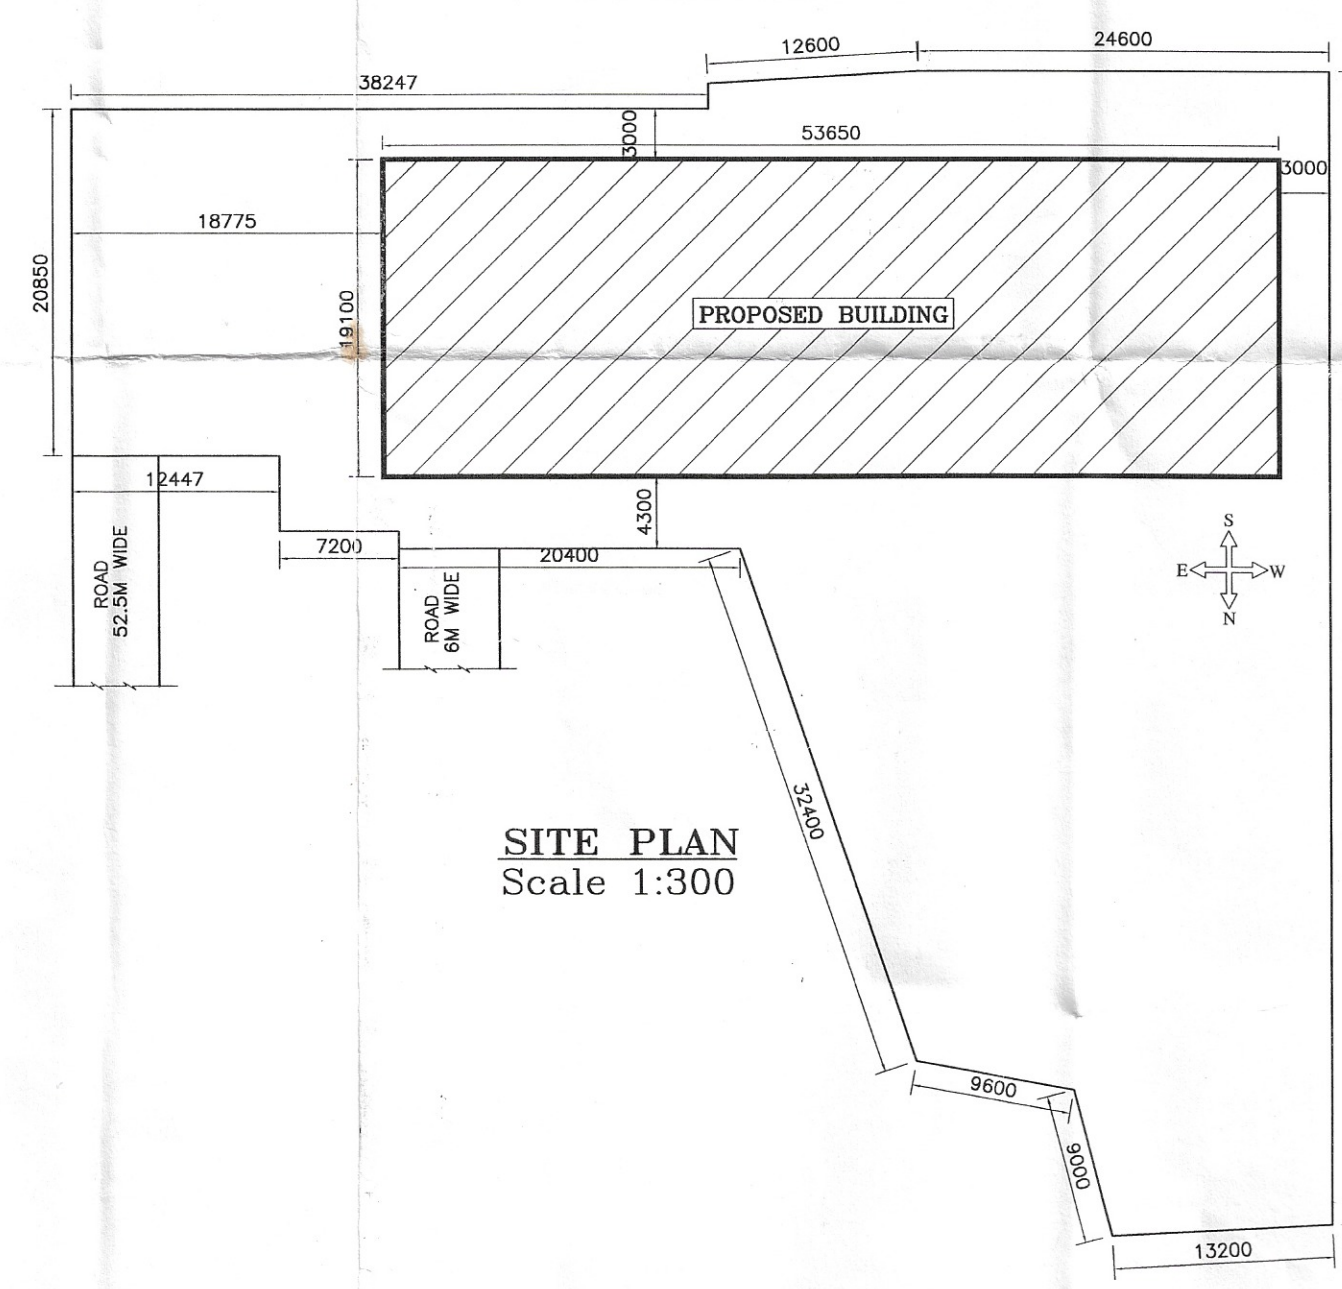

SITE PLAN
Scale 1:300

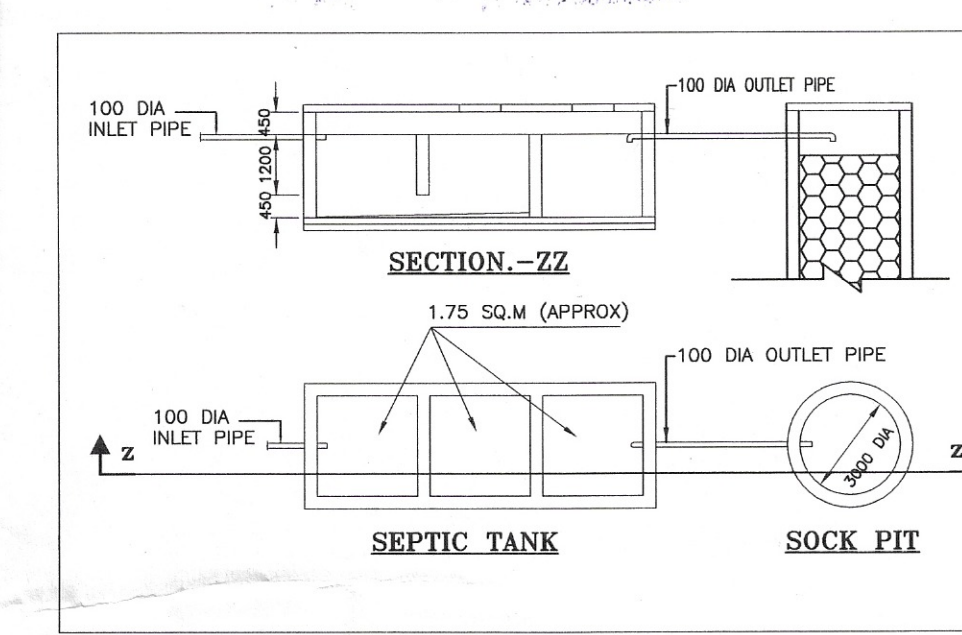

PLAN OF SEPTIC TANK & SOAK PIT

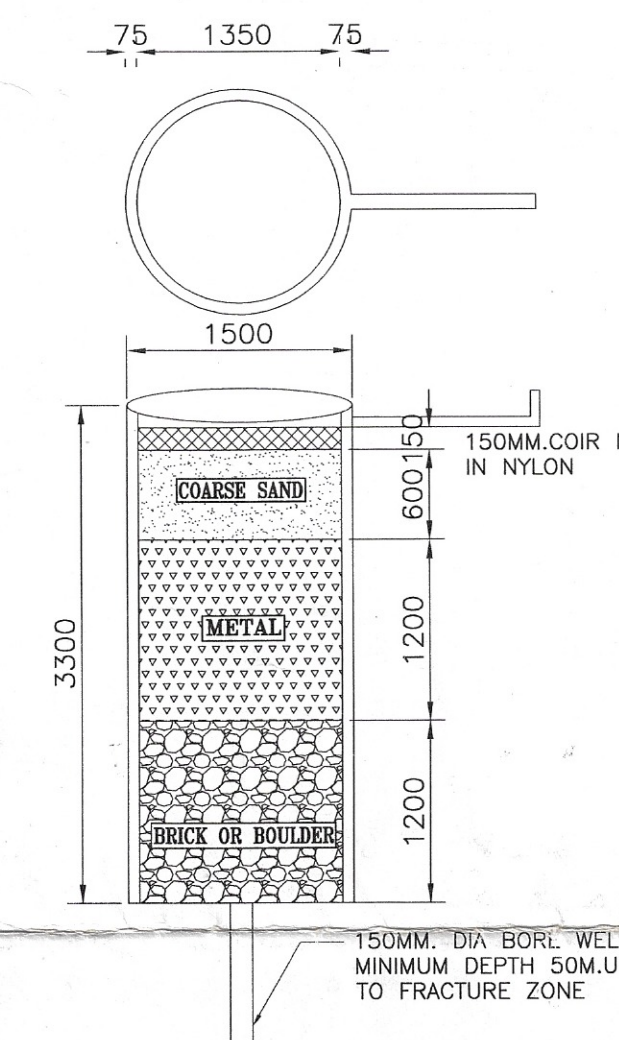

DETAILS OF GROUND WATER
RECHARGING PIT WITH SILT TANK

PLOT AREA - 3072.93 SQ.M	
GROUND FLOOR AREA	- 1024.71 M ²
FIRST FLOOR AREA	- 1024.71 M ²
SECOND FLOOR AREA	- 1024.71 M ²
THIRD FLOOR AREA	- 1024.71 M ²
TOTAL FLOOR AREA	- 4098.84 M ²
% OF COVER	- 33.34%
F.A.R.	- 0.75

SPECIFICATION :-	
1. FOUNDATION :-	R.C.C. COLUMN FOUNDATION
2. BRICK WORKS :-	BRICK WORKS IN CEMENT MORTAR WITH FIRST CLASS BRICK
3. LINTEL :-	150 MM. THICK R.C.C. LINTEL BAND
4. ROOFING :-	125 MM. THICK R.C.C. ROOF SLAB
5. FLOORING :-	25 MM. THICK PATENT STONE & GLAZED TILES FLOORING OVER 100 MM. THICK P.C.C.
6. PLASTER :-	12 MM. THICK CEMENT PLASTER ON BOTH SIDE WALL OF BUILDING AND TWO COAT WHITE WASH.

SCHEDULE OF DOORS & WINDOWS			
S.NO.	TYPE	SIZE	REMARKS
1.	D	1500 X 2100	PANELLED
2.	D1	1200 X 2100	PANELLED
3.	CG.	2350X2100	COLLAPSIBLE GATE
4.	W	2400 X 1200	GLAZED STEEL WINDOW
5.	W1	2100 X 1200	GLAZED STEEL WINDOW
6.	V	600 X 600	GLAZED STEEL @ FIXED

PLAN FOR SANATAN VIDYA NIKETAN REHALA, PALAMU
AT REHALA, PALAMU JHARKHAND.
THANA & DIST. - REHALA. ON PLOT NO. -- 4491, Area - 62.524.

SCALE :- AS SHOWN

Checked & Recommended
21/6/11
J.E.

Approved / Co. 4/11/11
21/6/11

For Rishikui Shaikshani Sansthan
B.K. Dubey
6/1/2010
Authorised Signature

APPLICANT SIGNATURE



LICENCE ENGINEER